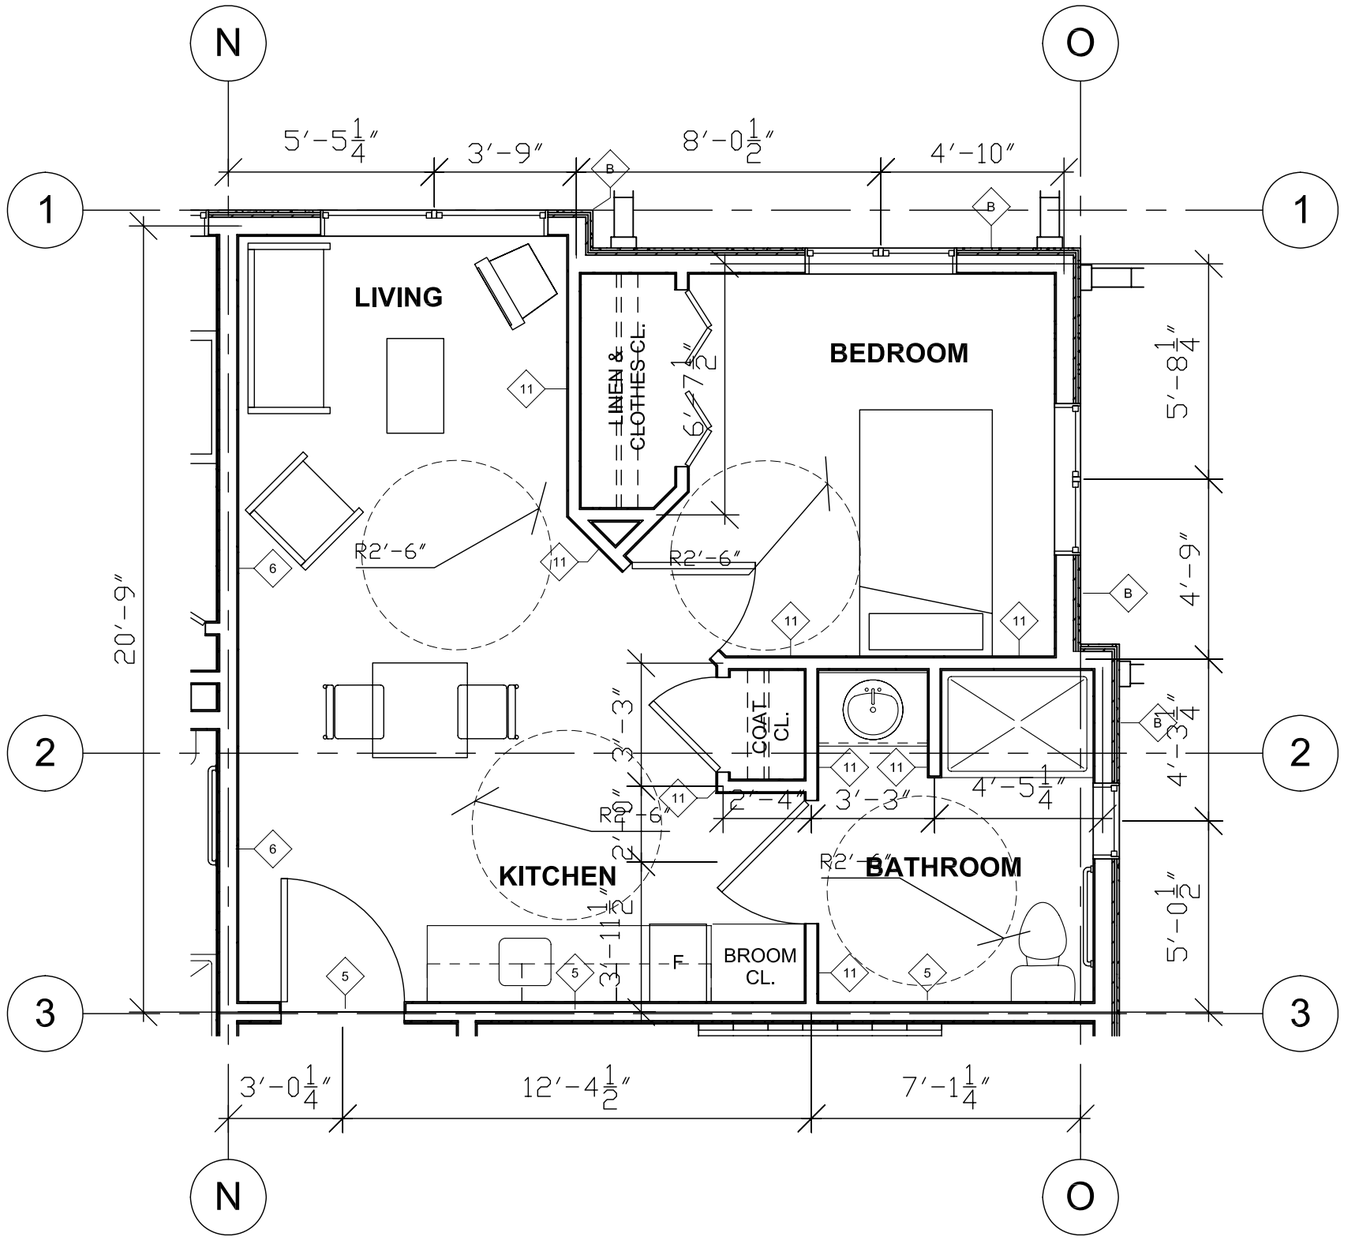

(11) UNIT Ca - 1 BEDROOM FLOOR PLAN
1/4" = 1'-0"

SUITES#: 227, 327

AREA:
470 sqft. GROSS
438 sqft. NET

NOTES

This drawing as an instrument of service is the property of Robert Boyle Architecture Inc., Architects – Planners and may not be reproduced without their permission and unless the reproduction carries their name. All designs and other information shown on the drawing are for use on the specified project only and shall not be used otherwise without written permission of this office.

Written dimensions shall have precedence over scaled dimensions. Contractors shall verify and be responsible for all dimensions and conditions on the job and this office shall be informed of any variations from dimensions and conditions shown on the drawing. Shop drawings shall be submitted to this office for approval before proceeding with fabrication.

NO	DATE	

ROBERT BOYLE ARCHITECTURE INC.

ARCHITECTS PLANNERS

360 WESLEY STREET
NANAIMO, B.C.
V9R 2T6
TEL: (250) 753-3495
FAX: (250) 753-1150

PROJECT
OAK TREE MANOR

325 HECATE STREET,
NANAIMO, BC

CLIENT
TALIB DEVELOPMENT INC.

PROJECT NO.
2611

SHEET TITLE
UNIT Ca - 1
BEDROOM FLOOR
PLAN

SCALE
1/4"= 1'-0"

DRAWN

CHECKED

DATE
07 FEB 08

SHEET NO.
A5.2.11

REVISION
—